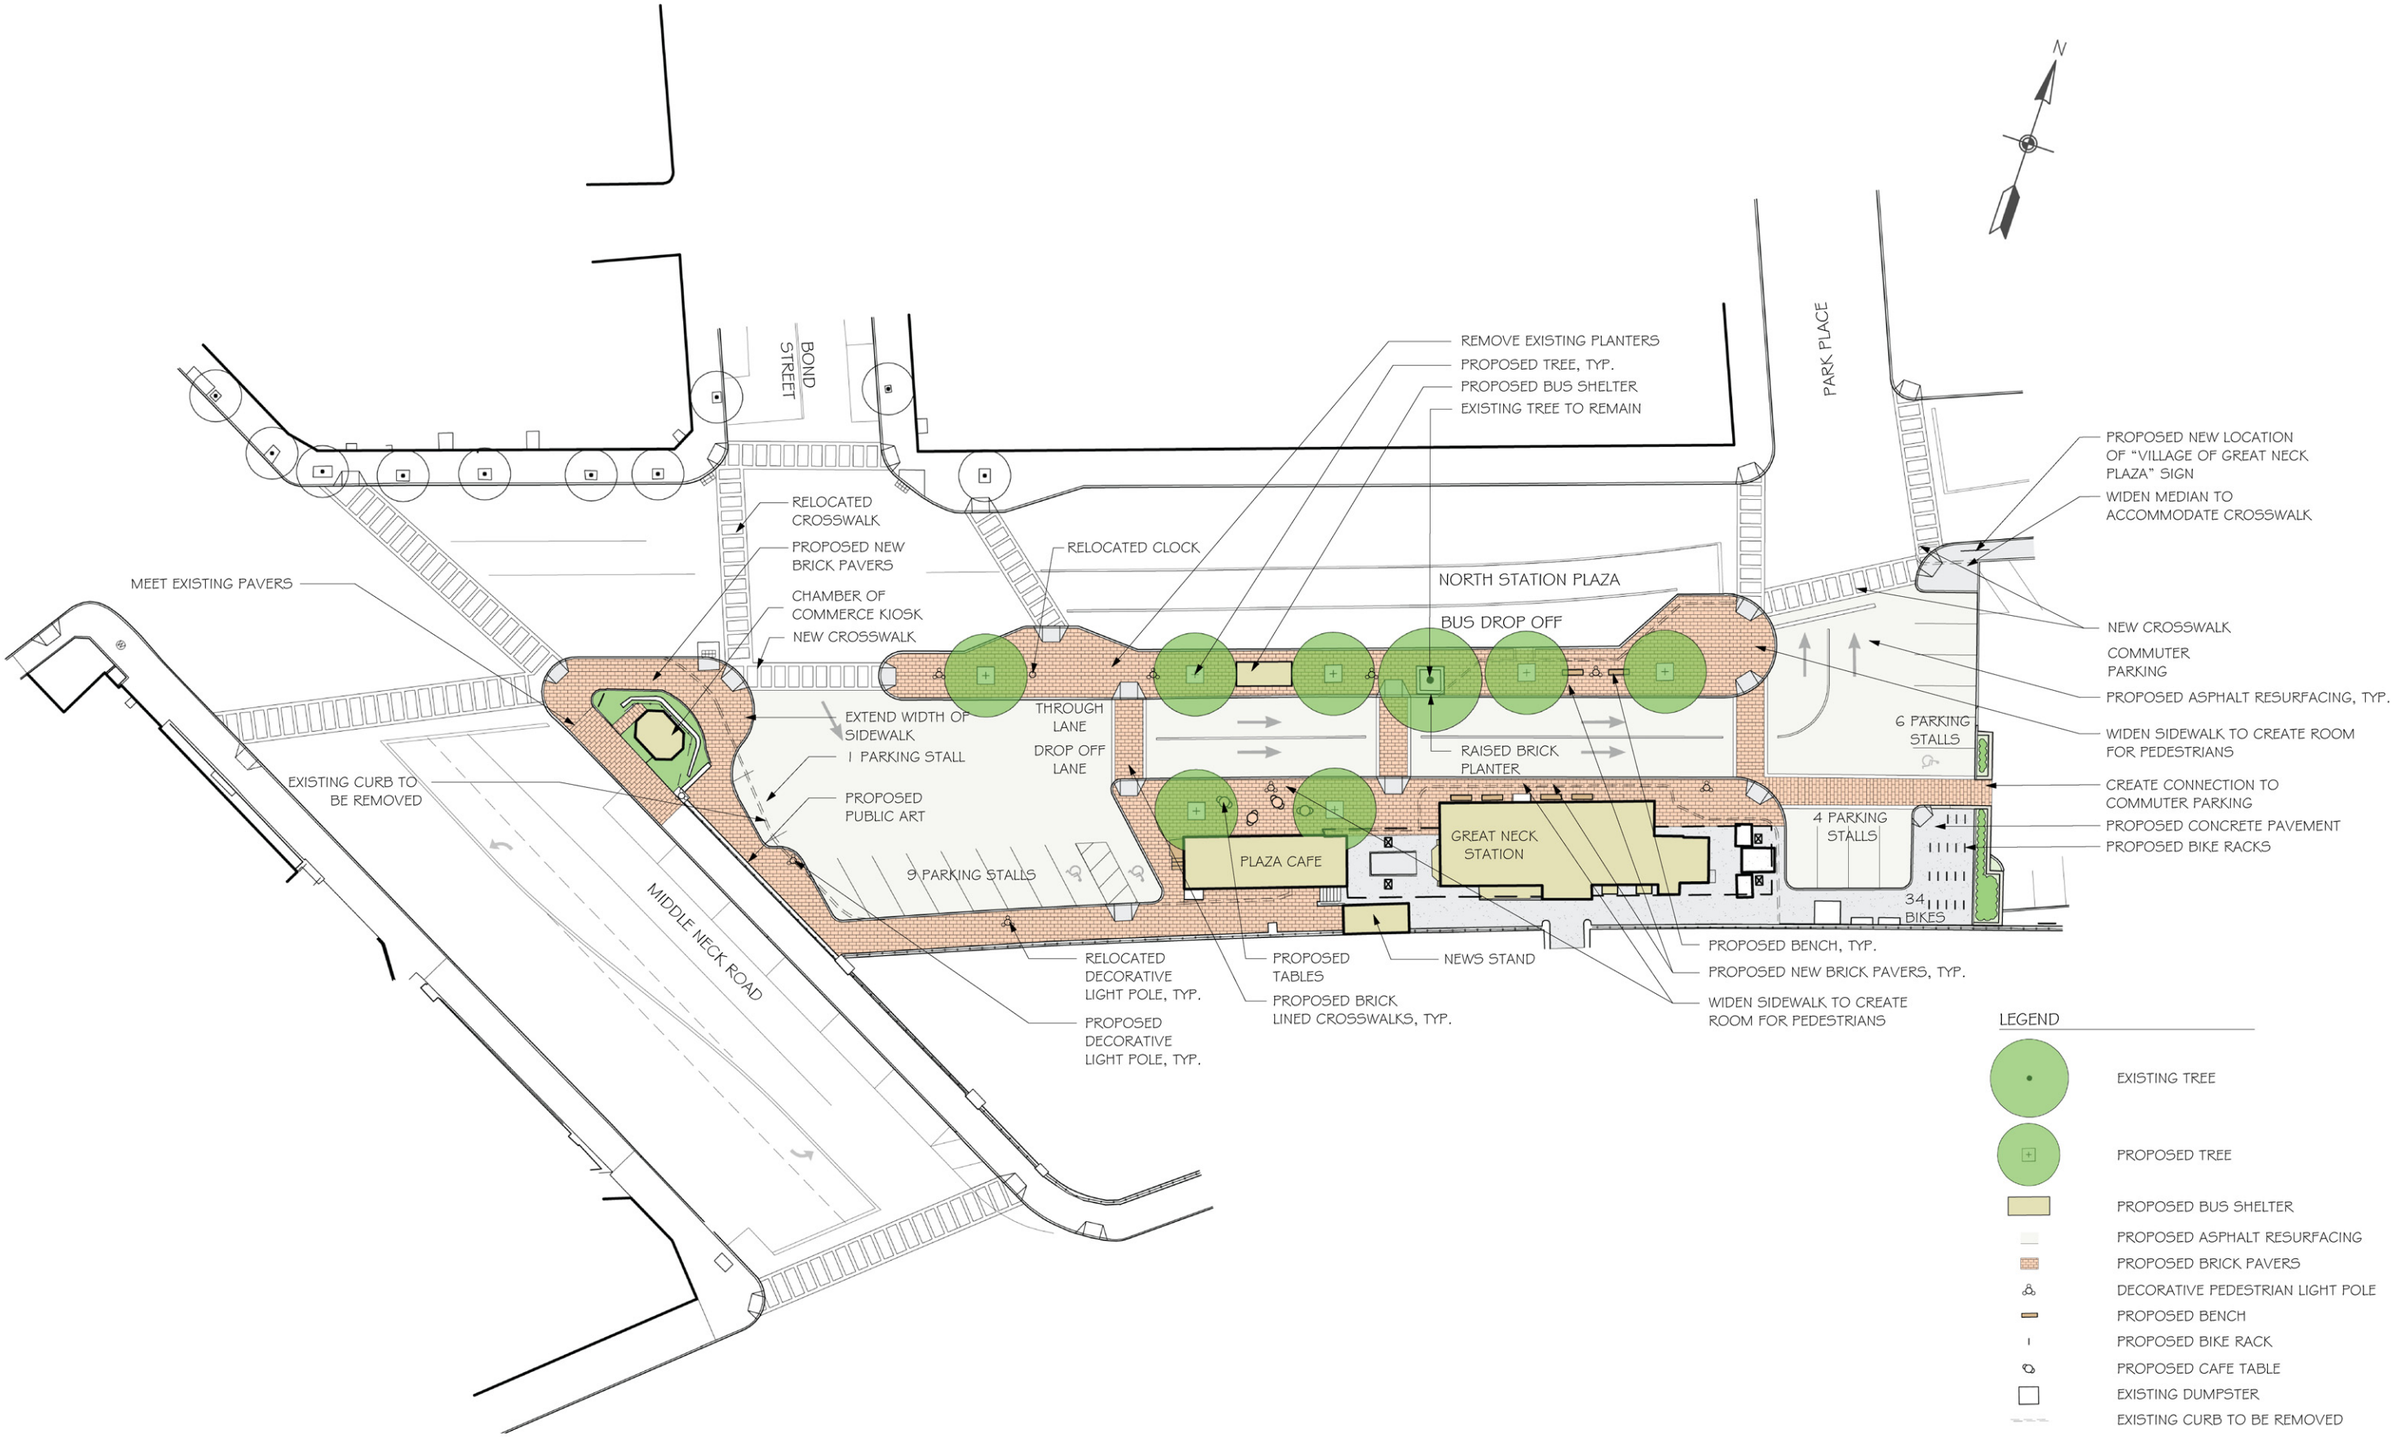

The RBA Group New York

MIDDLE NECK ROAD
CONCEPTUAL PLAN

DATE: 08/10/09
SCALE: 1"=20'-0"